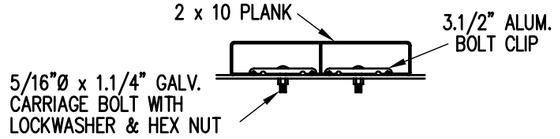

BOLT CLIP DETAIL

1.1/2" = 1'-0"

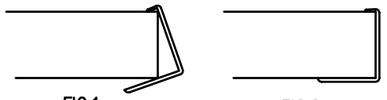

1) LOCATE THE CHANNEL END CAP AS SHOWN IN FIG. 1.

2)TAP END CAP INTO PLACE WITH RUBBER MALLET OR SOFT WOOD. FIG.2

3) DRILL TWO 5/32" HOLES THROUGH THE BOTTOM FLANGE AND THE BOTTTOM OUTSIDE PLANK FLANGES. INSTALL TWO 3/16" x 1/4" RIVETS. (2 PER PLANK)

END CAP DETAIL

N.T.S.

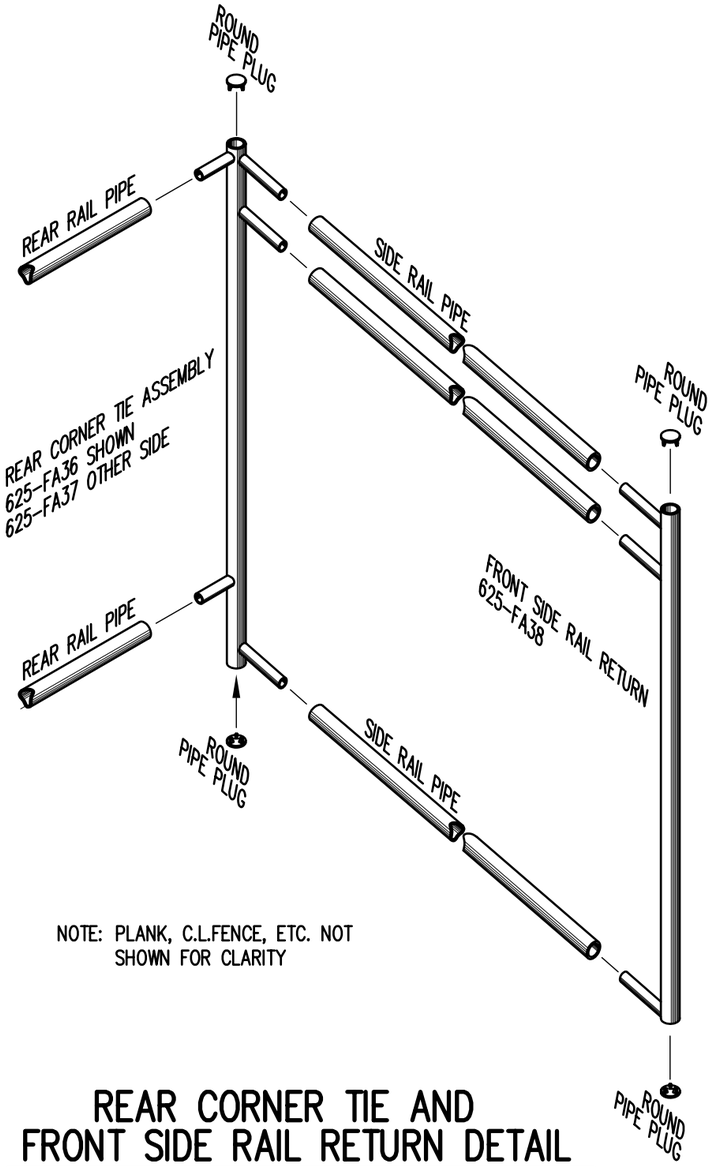

NOTE: PLANK, C.L.FENCE, ETC. NOT SHOWN FOR CLARITY

REAR CORNER TIE AND FRONT SIDE RAIL RETURN DETAIL

3/4" = 1'-0"

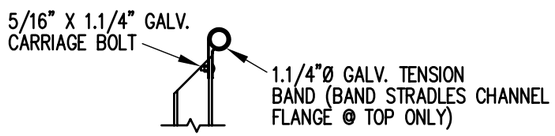

TOP RAIL

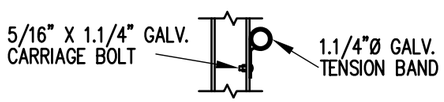

MID RAIL

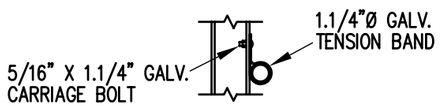

LOWER RAIL

3/4" = 1'-0"

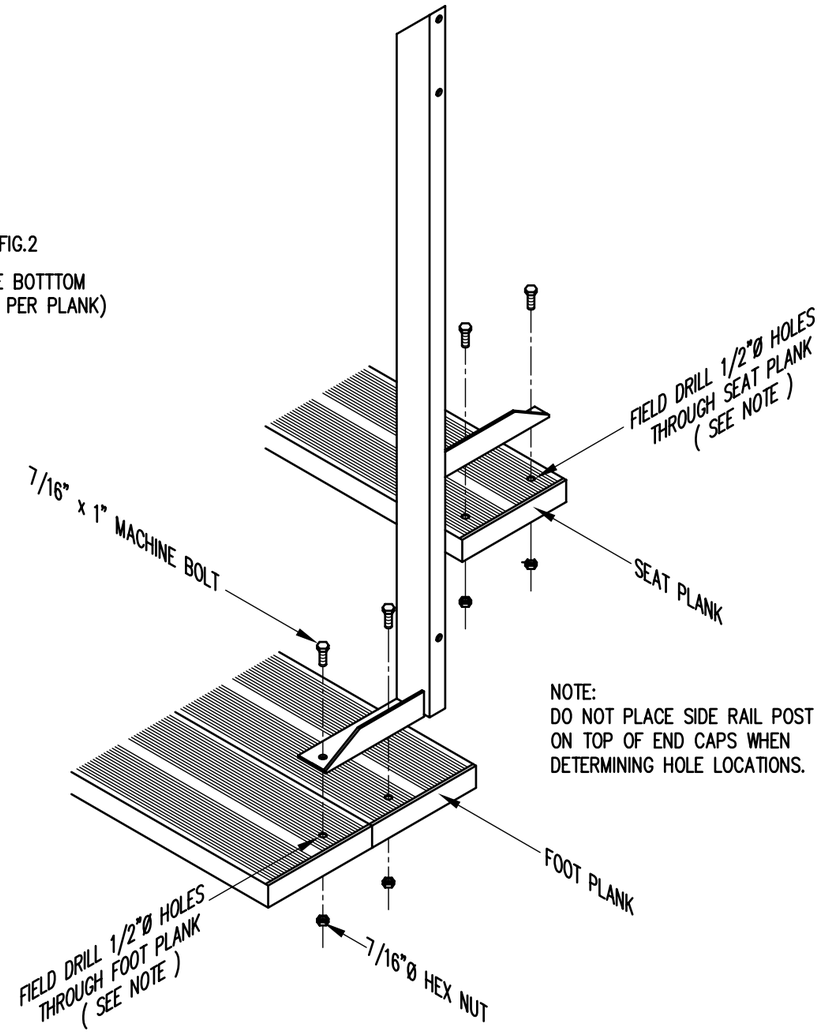

TYP. SIDE RAIL POST ATTACHMENT

1" = 1'-0"

Outdoor Aluminum
P.O. BOX 118
GENEVA, ALABAMA 36340
334-684-2296

SCALE AS NOTED	REVISIONS	BY	DATE
DATE 11/2/00	SIDE GUARDRAIL TO OUTSIDE	WHW	03/02
DR'N SS CKD			
AP'VD			

TITLE: TYPICAL DETAILS

NO. 684-E1990

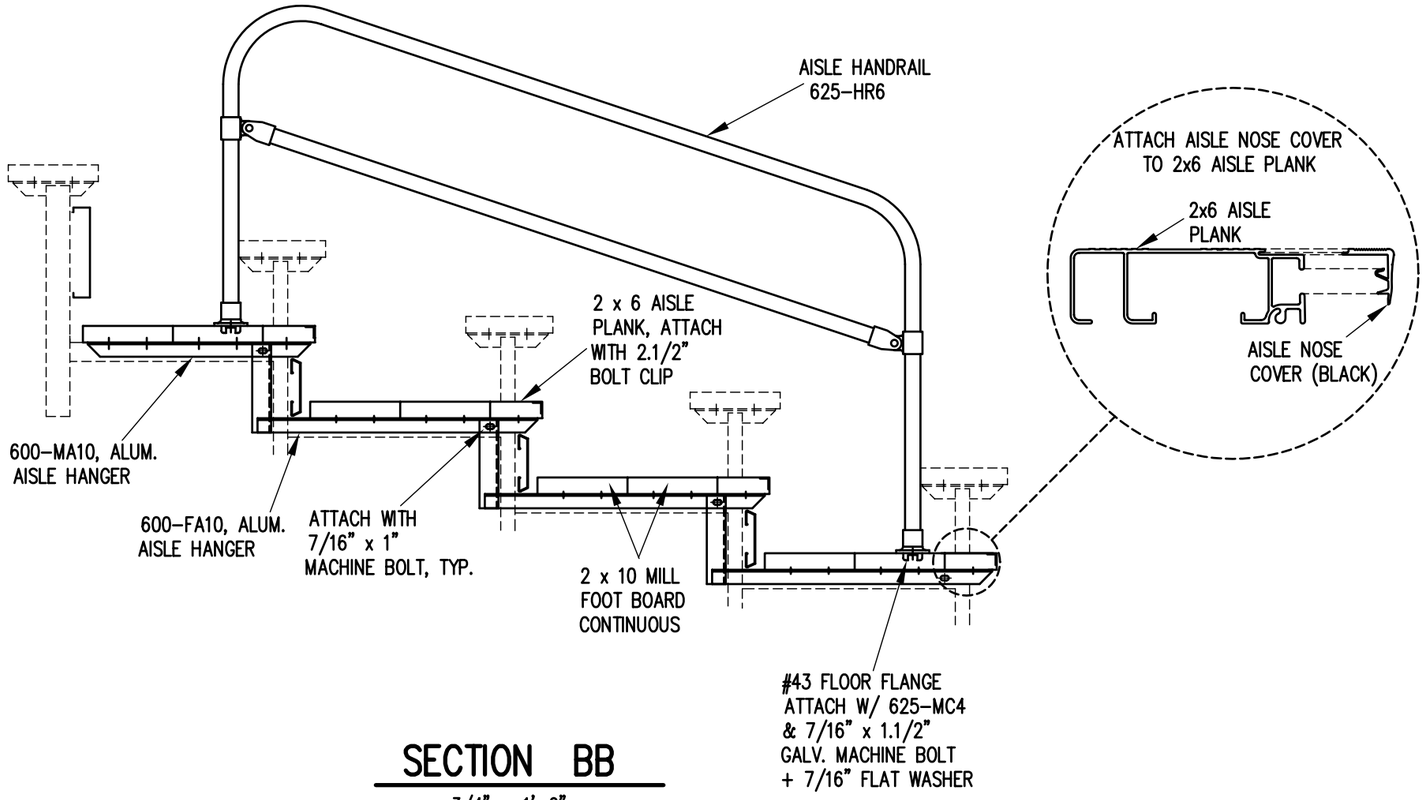

SECTION BB

3/4" = 1'–0"

Outdoor Aluminum
P.O. BOX 118
GENEVA, ALABAMA 36340
334–684–2296

SCALE 3/4"=1'–0"	REVISIONS	BY	DATE
DATE 9/27/00	AISLE NOSE COVER	WHW	03/02
DR'N SS / CKD			
AP'VD			

TITLE: 5 ROW AISLE SECTION

NO. 684–E1995

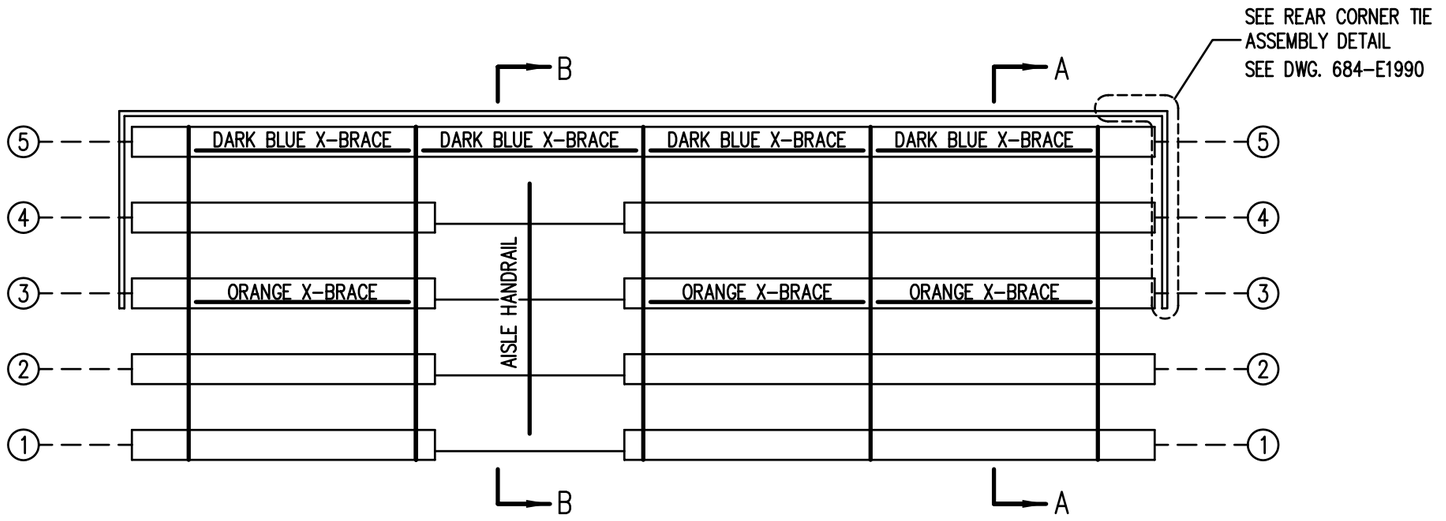

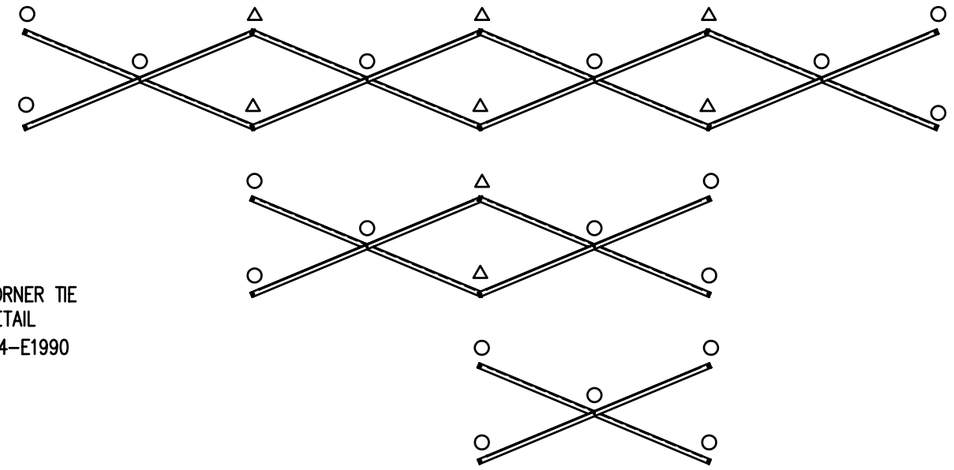

X-BRACE DETAIL

N.T.S.

○ 7/16" X 1" GALV. MACH. BOLT

△ 7/16" X 1.1/2" GALV. MACH. BOLT

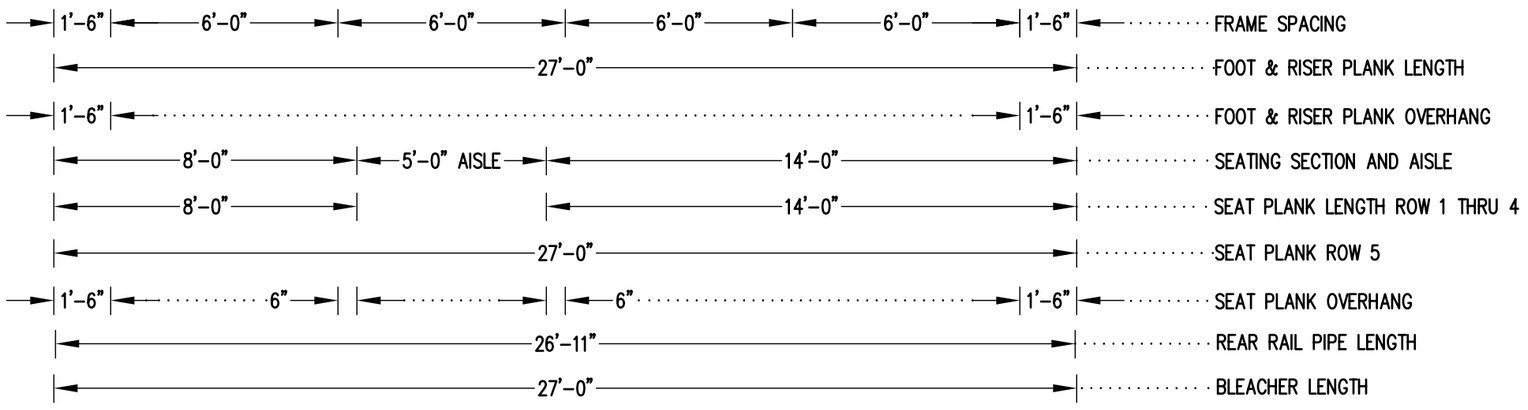

SEATING & FRAMING PLAN

1/4" = 1'-0"

74 NET SEAT @ 18" PER SEAT

Outdoor Aluminum
P.O. BOX 118
GENEVA, ALABAMA 36340
334-684-2296

SCALE AS NOTED	REVISIONS	BY	DATE
DATE 11/30/00	SIDE GUARDRAIL TO OUTSIDE	WHW	03/02
DR'N SS CKD			
AP'VD			

TITLE: DLWA 5-27 SEATING/FRAMING PLAN W/AISLE

NO. 684-E2073

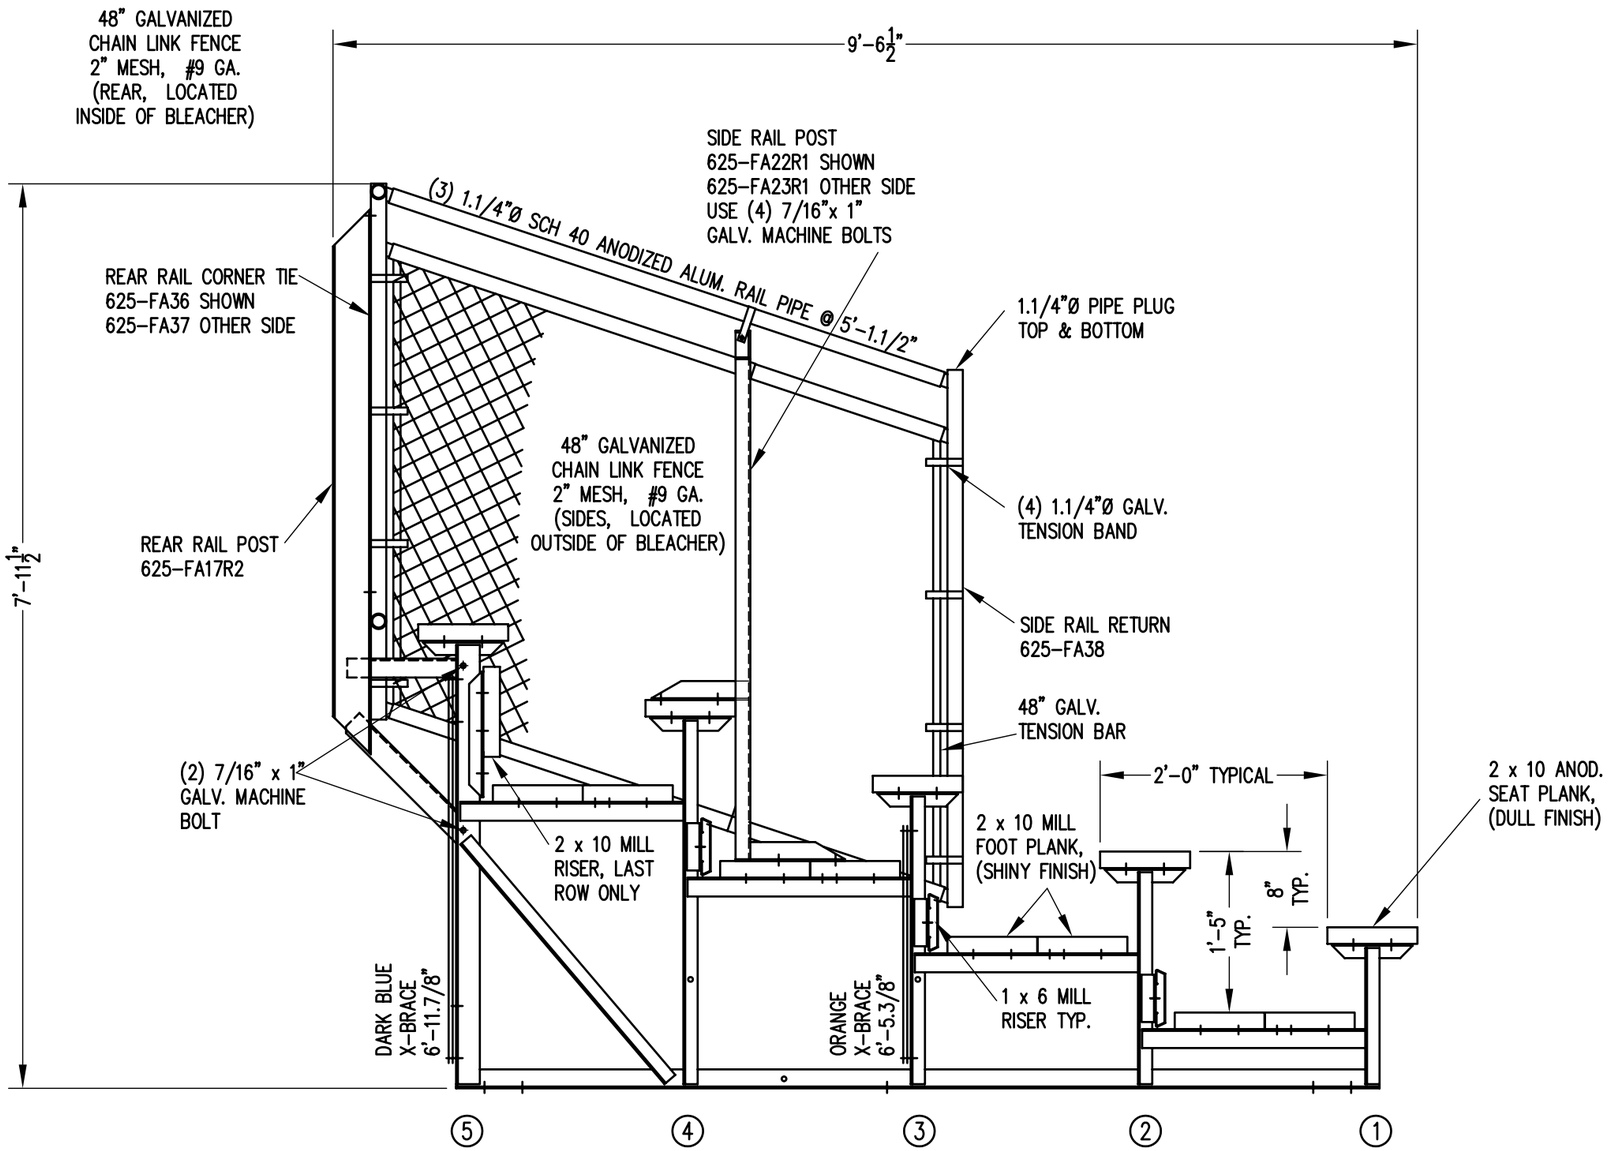

SECTION AA

3/4" = 1'-0"

Outdoor Aluminum
P.O. BOX 118
GENEVA, ALABAMA 36340
334-684-2296

SCALE AS NOTED	REVISIONS	BY	DATE
DATE 10/28/96	X-BRACE FROM BLUE TO DARK BLUE	CHM	03/97
DR'N SS CKD	SIDE GUARDRAIL TO OUTSIDE	WHW	03/02
AP'VD	FOOTBOARD SUPPORT,FA17R2,FA22R1	RS	09/06

TITLE: DLW 5 ROW SECTION DOUBLE FOOTBOARD

NO. 684-E2083