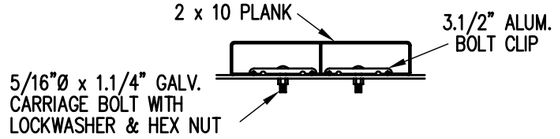

BOLT CLIP DETAIL

1.1/2" = 1'-0"

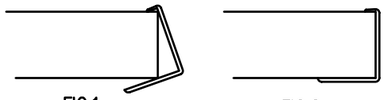

1) LOCATE THE CHANNEL END CAP AS SHOWN IN FIG. 1.

2)TAP END CAP INTO PLACE WITH RUBBER MALLET OR SOFT WOOD. FIG.2

3) DRILL TWO 5/32" HOLES THROUGH THE BOTTOM FLANGE AND THE BOTTTOM OUTSIDE PLANK FLANGES. INSTALL TWO 3/16" x 1/4" RIVETS. (2 PER PLANK)

END CAP DETAIL

N.T.S.

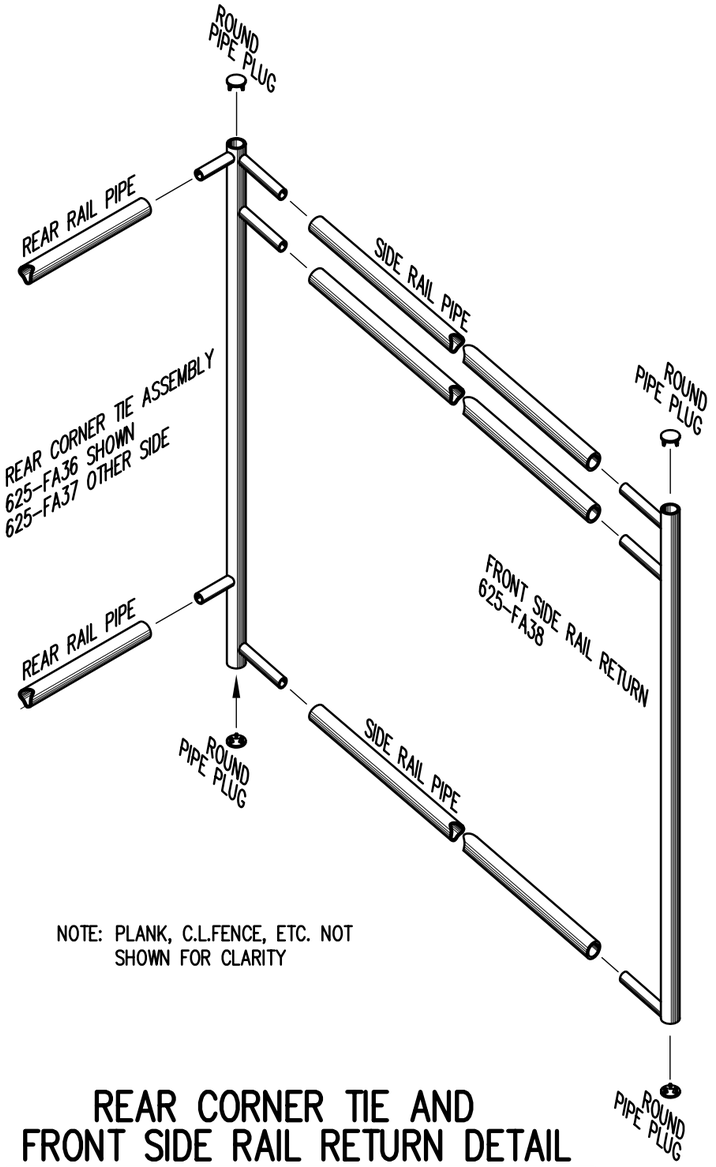

NOTE: PLANK, C.L.FENCE, ETC. NOT SHOWN FOR CLARITY

REAR CORNER TIE AND FRONT SIDE RAIL RETURN DETAIL

3/4" = 1'-0"

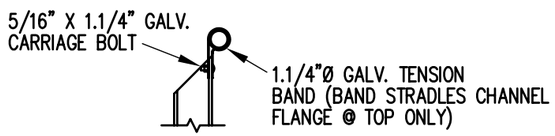

TOP RAIL

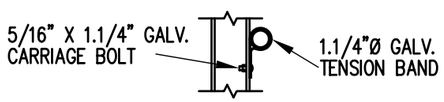

MID RAIL

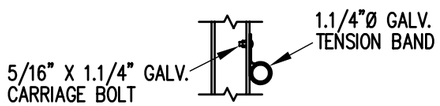

LOWER RAIL

3/4" = 1'-0"

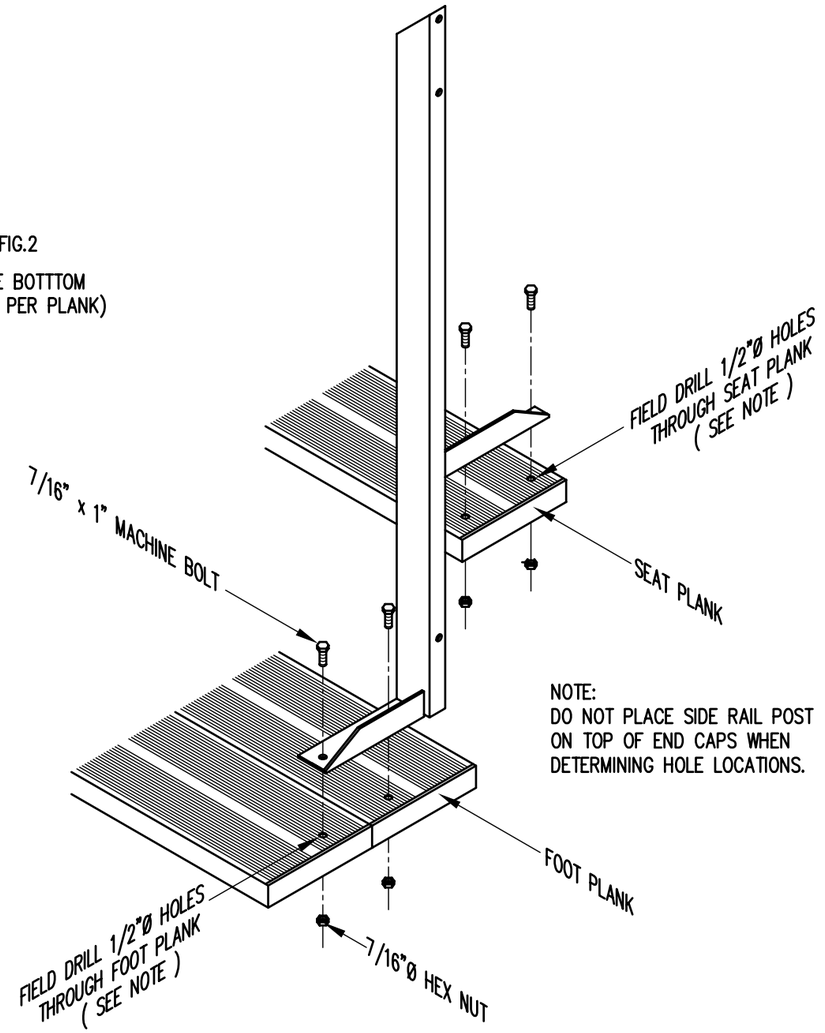

TYP. SIDE RAIL POST ATTACHMENT

1" = 1'-0"

Outdoor Aluminum
P.O. BOX 118
GENEVA, ALABAMA 36340
334-684-2296

SCALE AS NOTED	REVISIONS	BY	DATE
DATE 11/2/00	SIDE GUARDRAIL TO OUTSIDE	WHW	03/02
DR'N SS CKD			
AP'VD			

TITLE: TYPICAL DETAILS

NO. 684-E1990

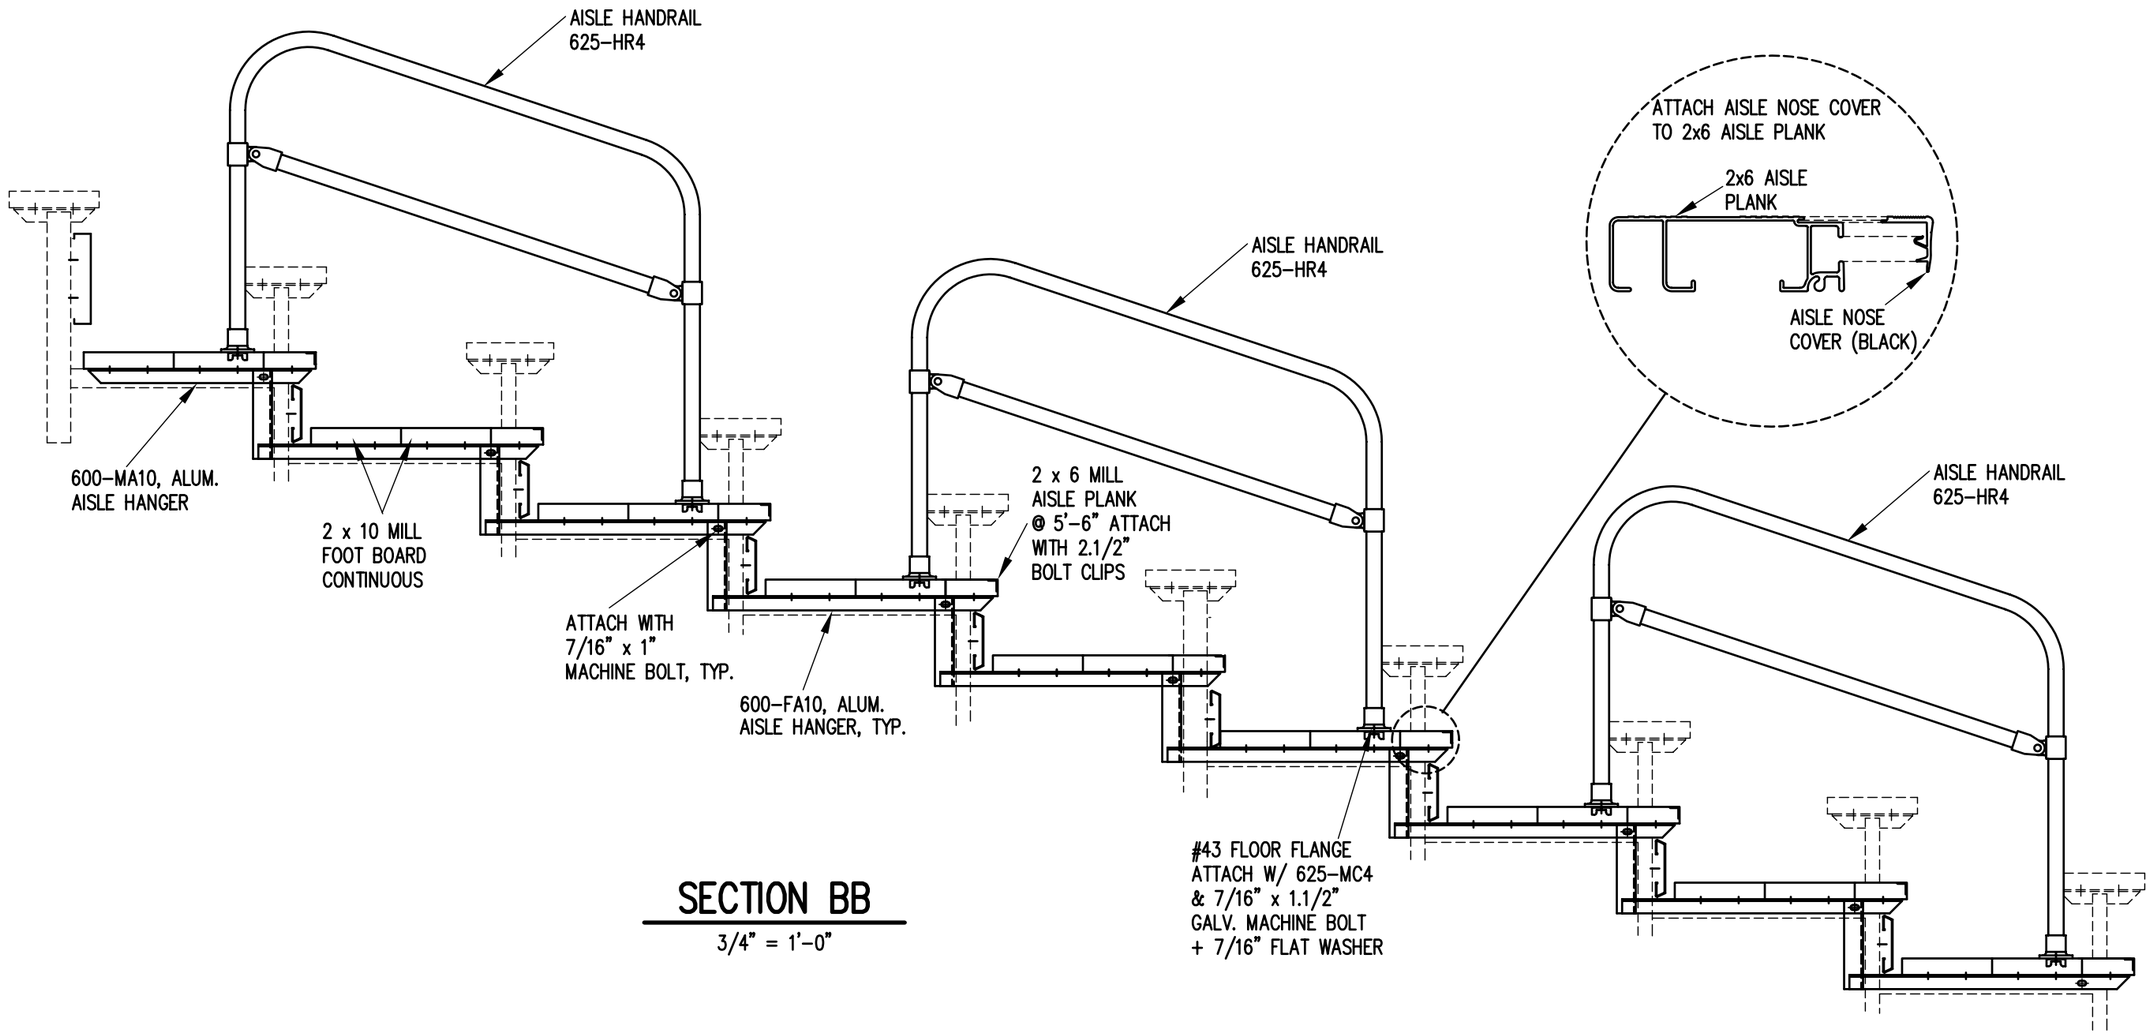

SECTION BB

3/4" = 1'–0"

Outdoor Aluminum
P.O. BOX 118
GENEVA, ALABAMA 36340
334–684–2296

SCALE 3/4"=1'–0"	REVISIONS	BY	DATE
DATE 8/24/99	AISLE NOSE COVER	WHW	03/02
DR'N SS CKD			
AP'VD			

TITLE

10 ROW AISLE SECTION

NO.

684–E1996

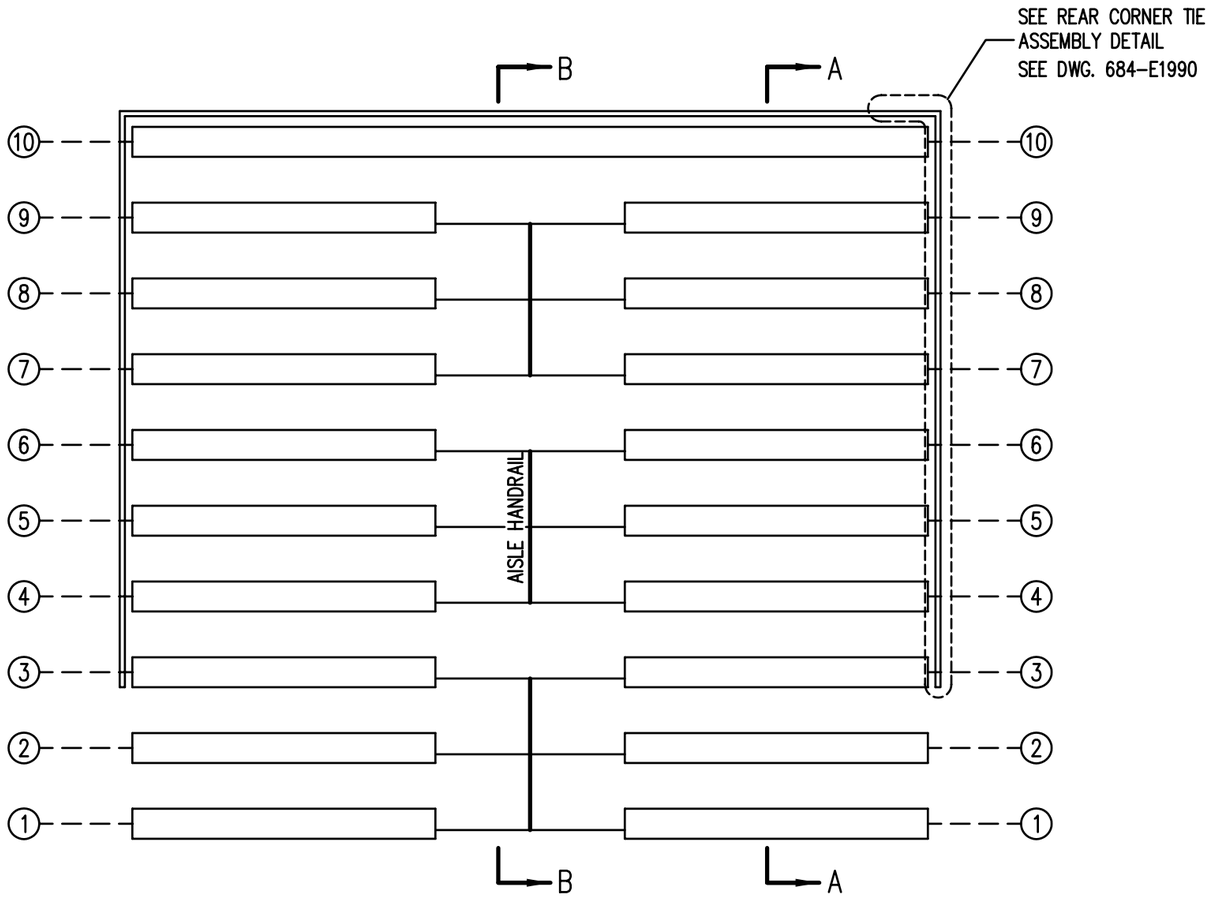

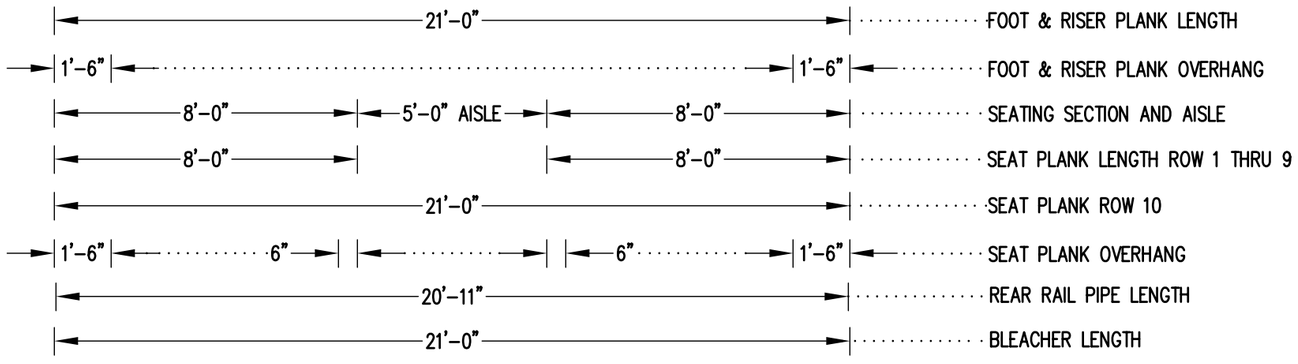

SEATING PLAN

1/4" = 1'-0"

104 NET SEAT @ 18" PER SEAT

Outdoor Aluminum
P.O. BOX 118
GENEVA, ALABAMA 36340
334-684-2296

SCALE 1/4"=1'-0"	REVISIONS	BY	DATE
DATE 12/13/00	SIDE GUARDRAIL TO OUTSIDE	WHW	03/02
DR'N SS CKD			
AP'VD			

TITLE: DLWA 10-21 SEATING PLAN W/AISLE

NO. 684-E2108

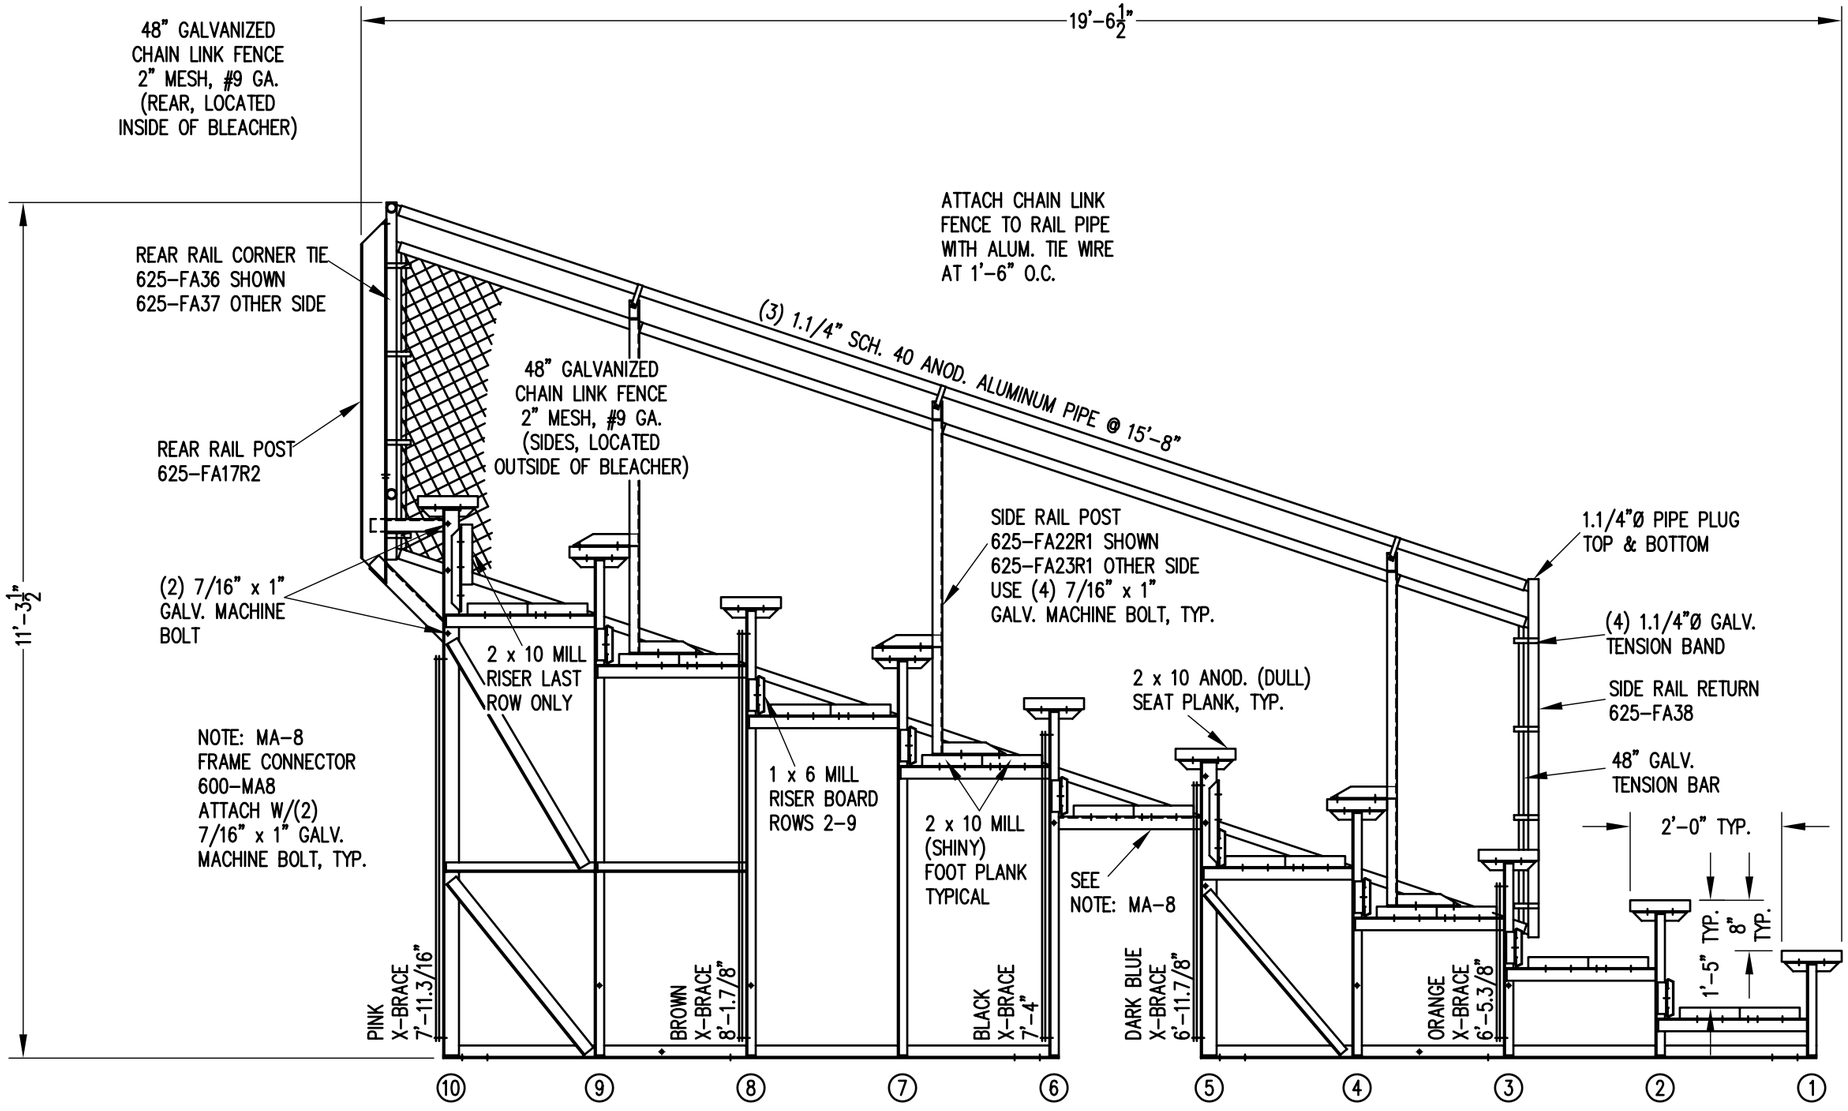

SECTION AA

1/2" = 1'-0"

Outdoor Aluminum
P.O. BOX 118
GENEVA, ALABAMA 36340
334-684-2296

SCALE 1/2"=1'-0"	REVISIONS	BY	DATE
DATE 11/30/00	X-BRACE FROM BLUE TO DARK BLUE	CHM	03/97
DR'N SS CKD	SIDE GUARDRAIL TO OUTSIDE	WHW	03/02
AP'VD	FOOTBOARD SUPPORT,FA17R2,FA22R1,MA-8	RS	09/06

TITLE: DLW 10 ROW SECTION DOUBLE FOOTBOARD

NO. 684-E2123

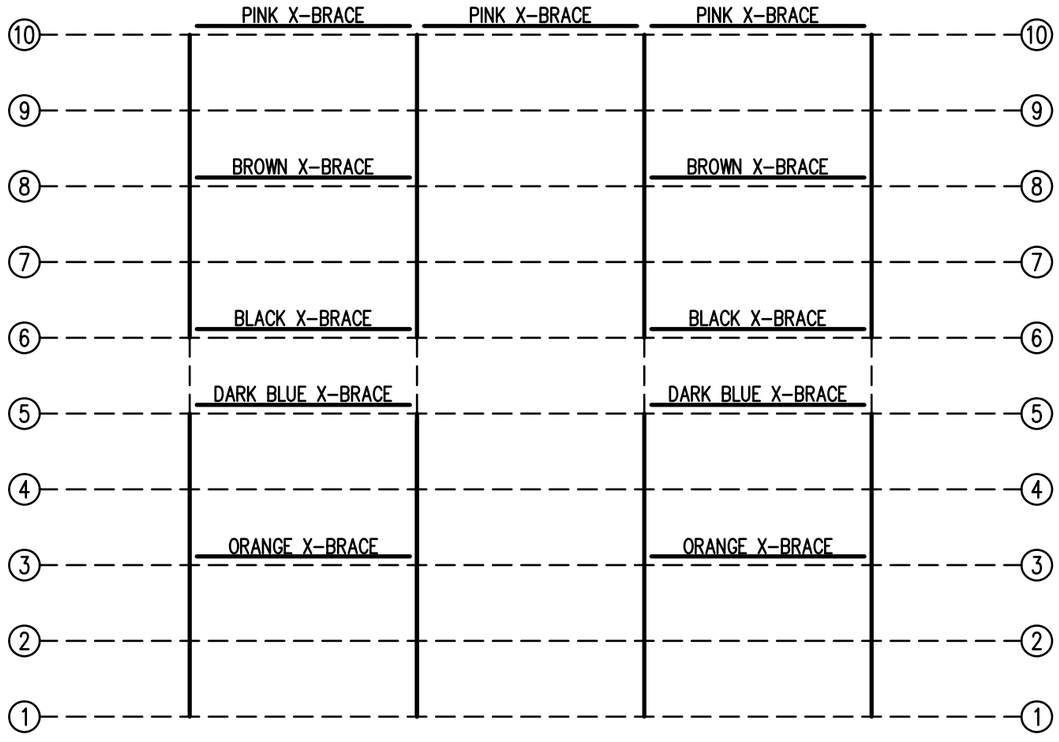

FRAMING PLAN

1/4" = 1'-0"

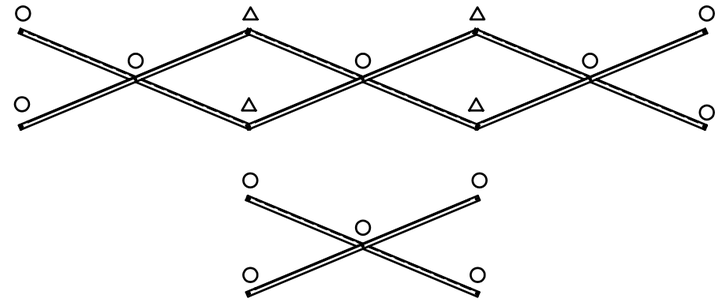

X-BRACE DETAIL

N.T.S.

○ 7/16" X 1" GALV. MACH. BOLT

△ 7/16" X 1.1/2" GALV. MACH. BOLT

Outdoor Aluminum
P.O. BOX 118
GENEVA, ALABAMA 36340
334-684-2296

SCALE AS NOTED	REVISIONS	BY	DATE
DATE 11/29/00			
DR'N SS / CKD			
AP'VD			

TITLE: DLWA 10-21 FRAMING PLAN W/AISLE

NO. 684-E2148